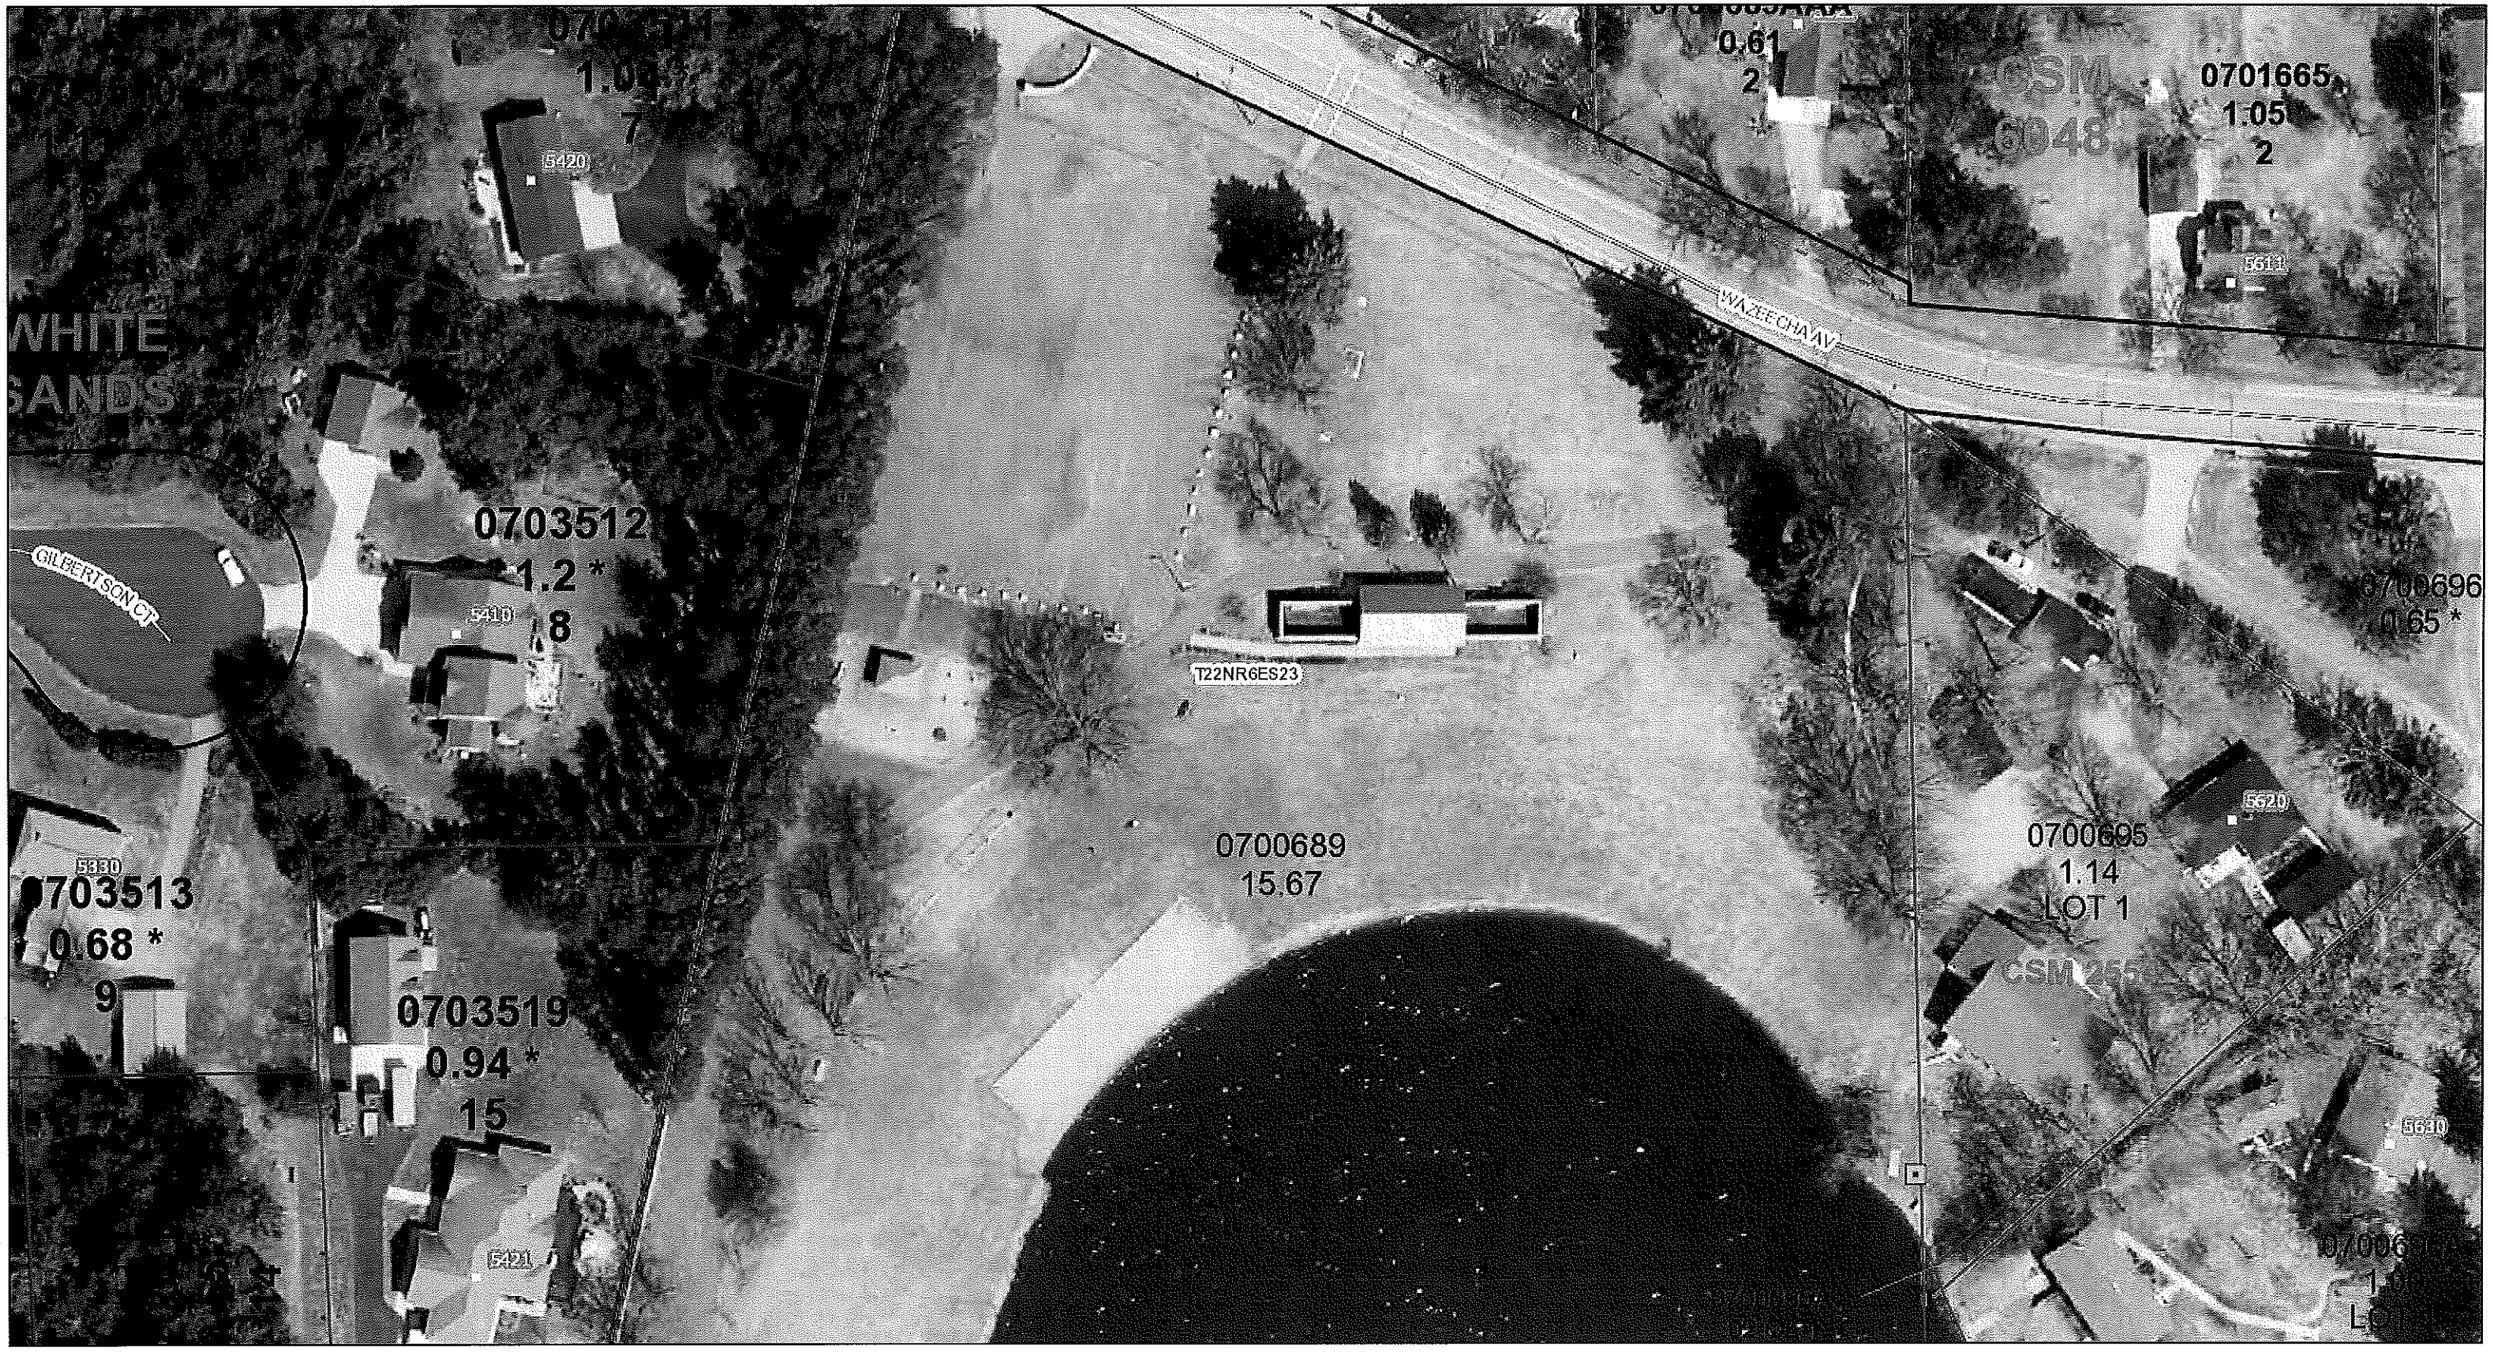


Wood County Land Information Office

SITE PLAN

P-1


NORTH

Disclaimer: This Map is NOT a Survey!!!

No information on this website is intended to serve as legal evidence of size, shape, location or ownership of real estate or environmental features including floodplains and wetlands. Wood county assumes no liability related to the use of this map. Property types open to the public for hunting should ALWAYS be verified by the Treasurer's Office.

March 12, 2019

Wood County Land Information Office
Map created @ gis.co.wood.wi.us

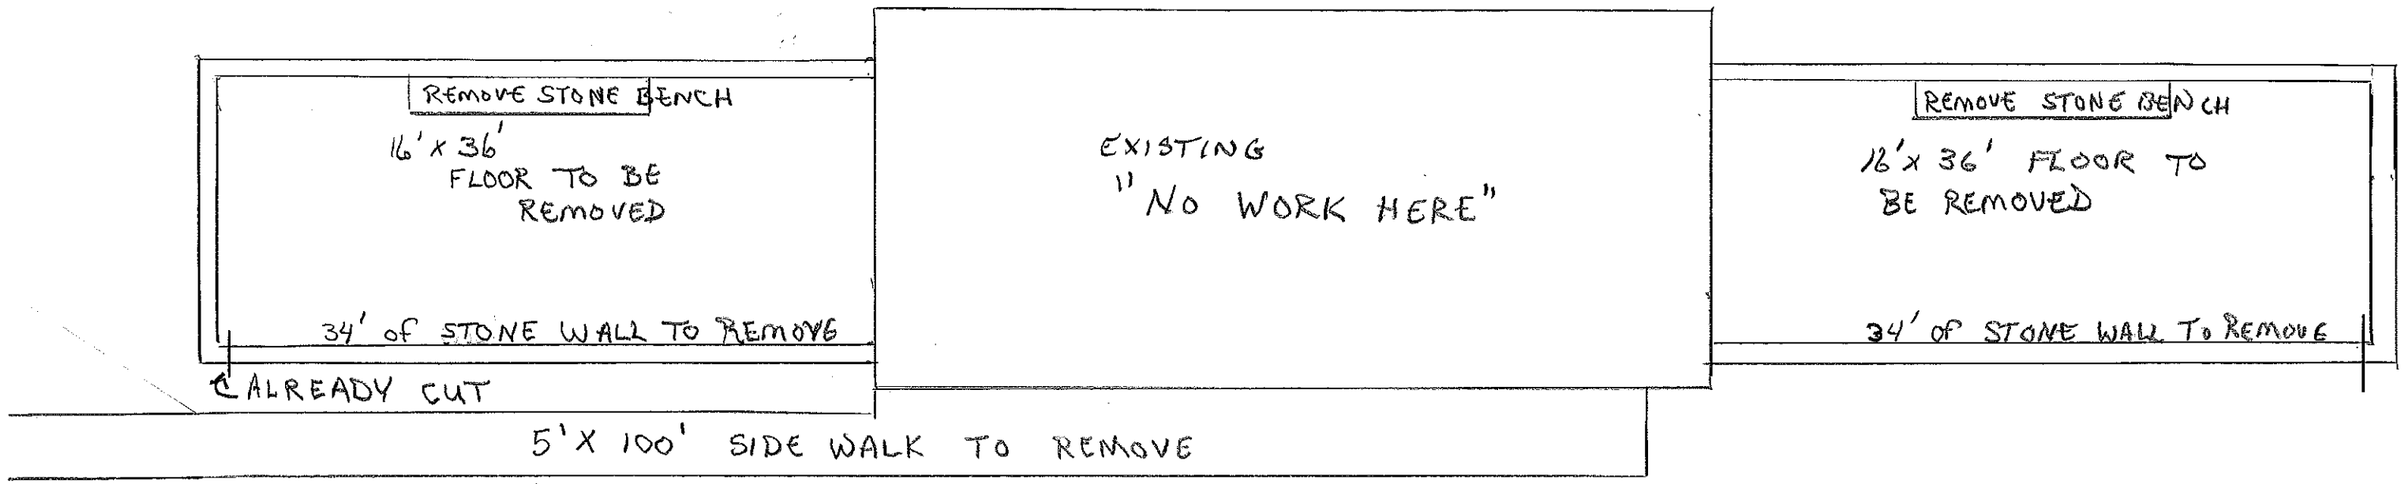

DEMOLITION PLAN


* ALL STONE TO BE HAULED TO ANOTHER FACILITY WITHIN 5-MI.
* ALL CONCRETE TO BE HAULED OFF PARK PROPERTY TO CONTRACTORS DISCRETION.

P-2

WHITE BEACH REMODEL | SCALE 1/8" | MARCH 10, 2019

N

EXISTING TRAIL

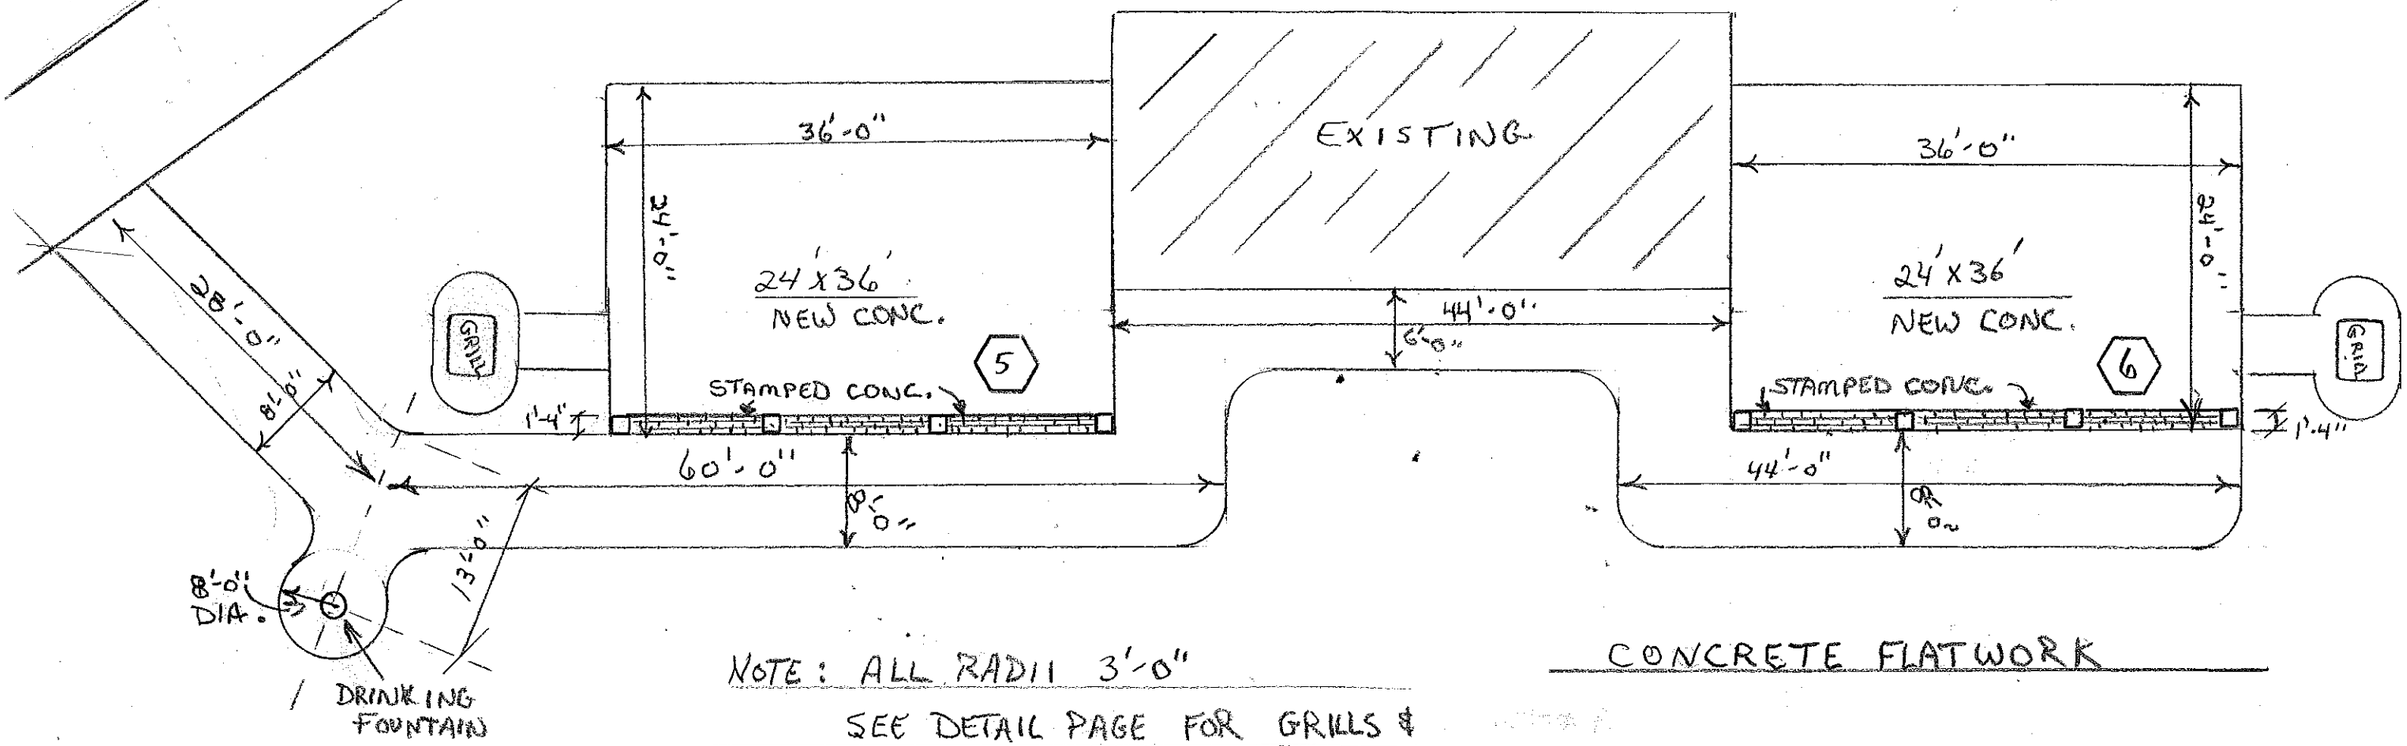


NOTE: ALL RADII 3'-0"

SEE DETAIL PAGE FOR GRILLS & FOUNTAIN SPECS

CONCRETE FLATWORK

P-3


WHITE BEACH REMODEL	CONCRETE FLATWORK	SCALE: 3/32	JAN. 30 2019

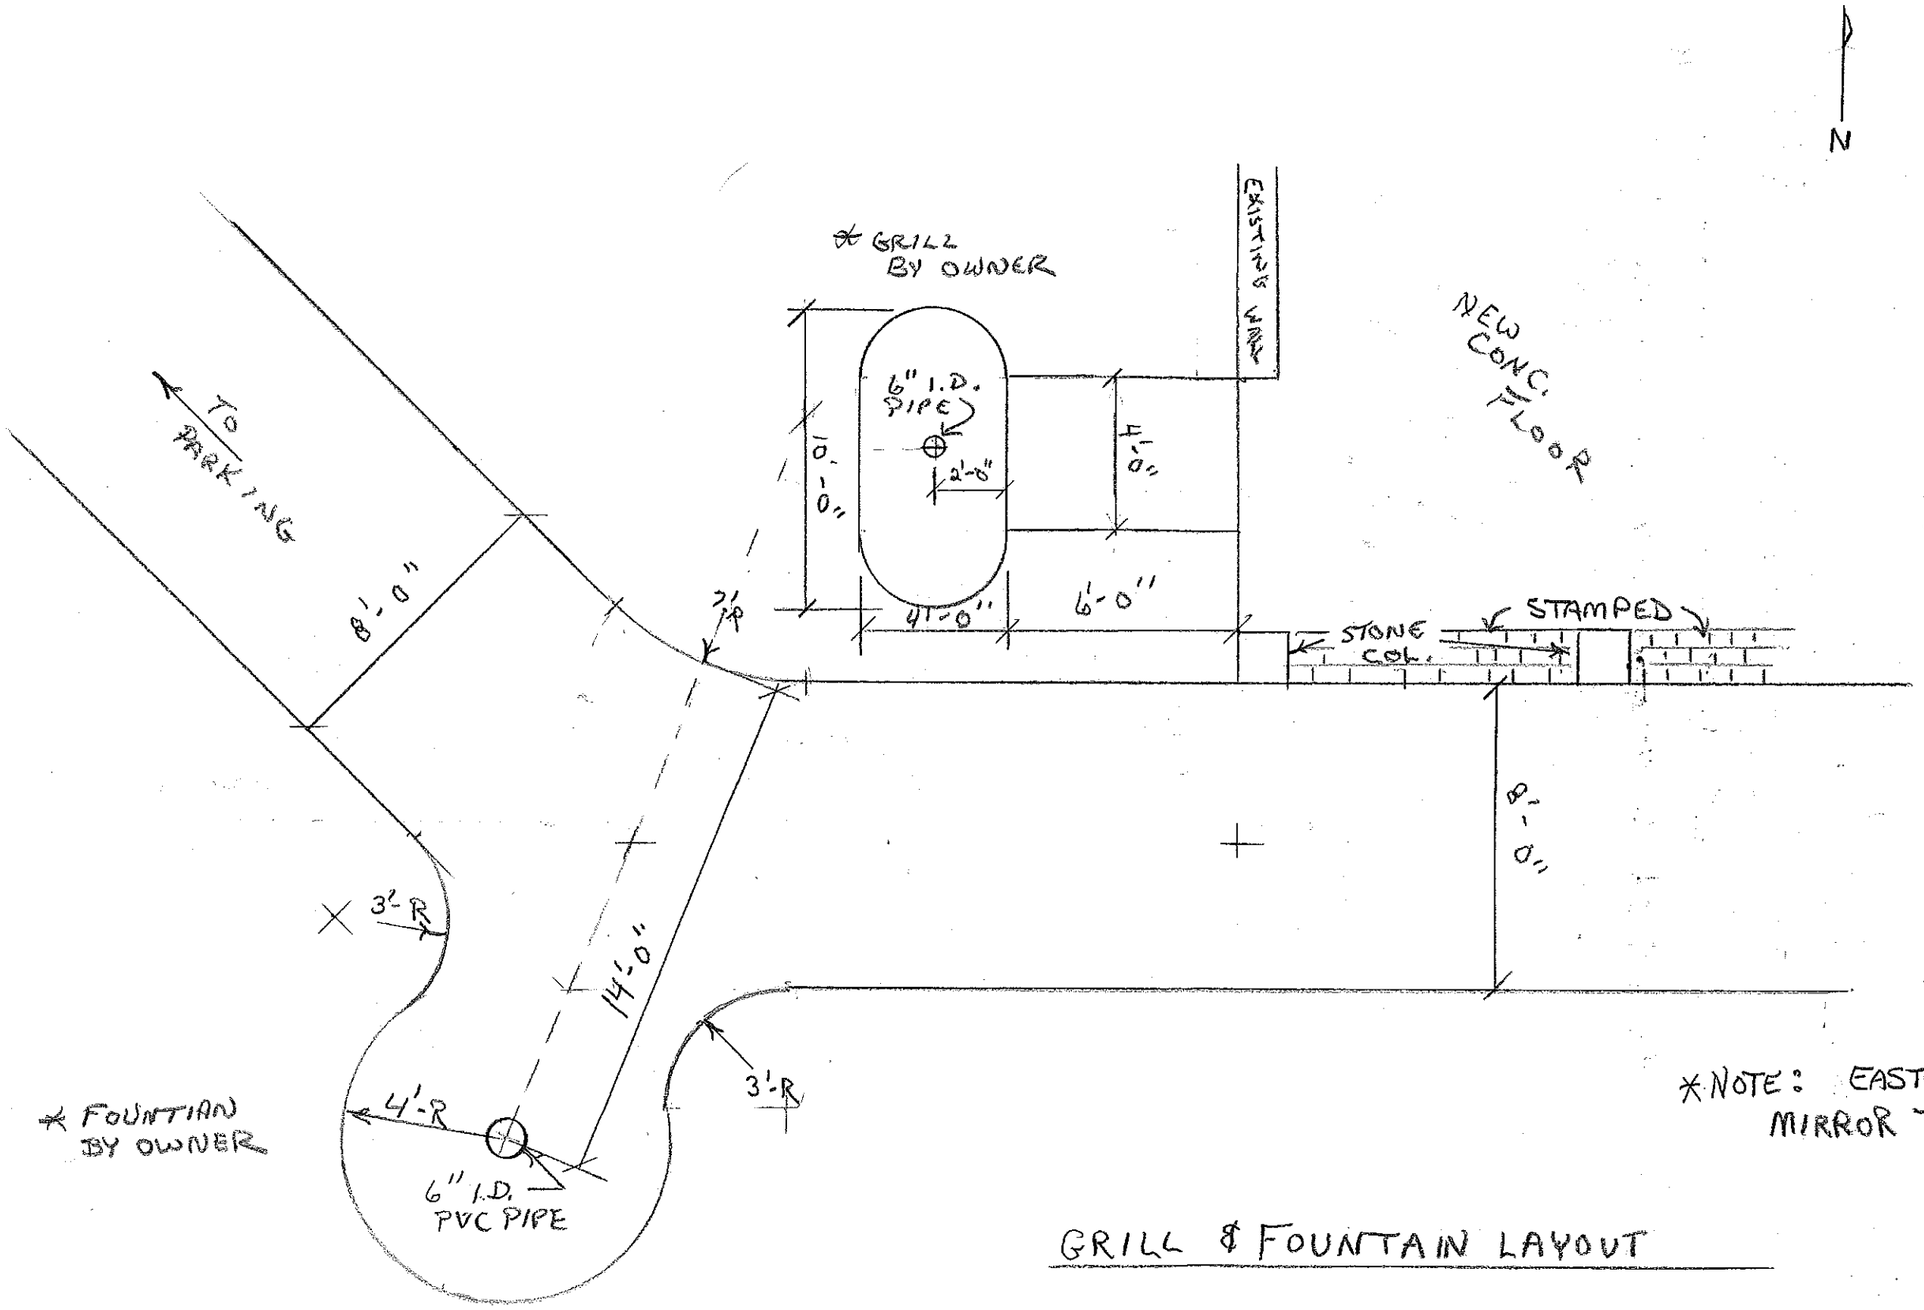


GRILL & FOUNTAIN LAYOUT

P-4


WHITE BEACH REMODEL		SCALE : 1/4"	JAN. 30, 2019

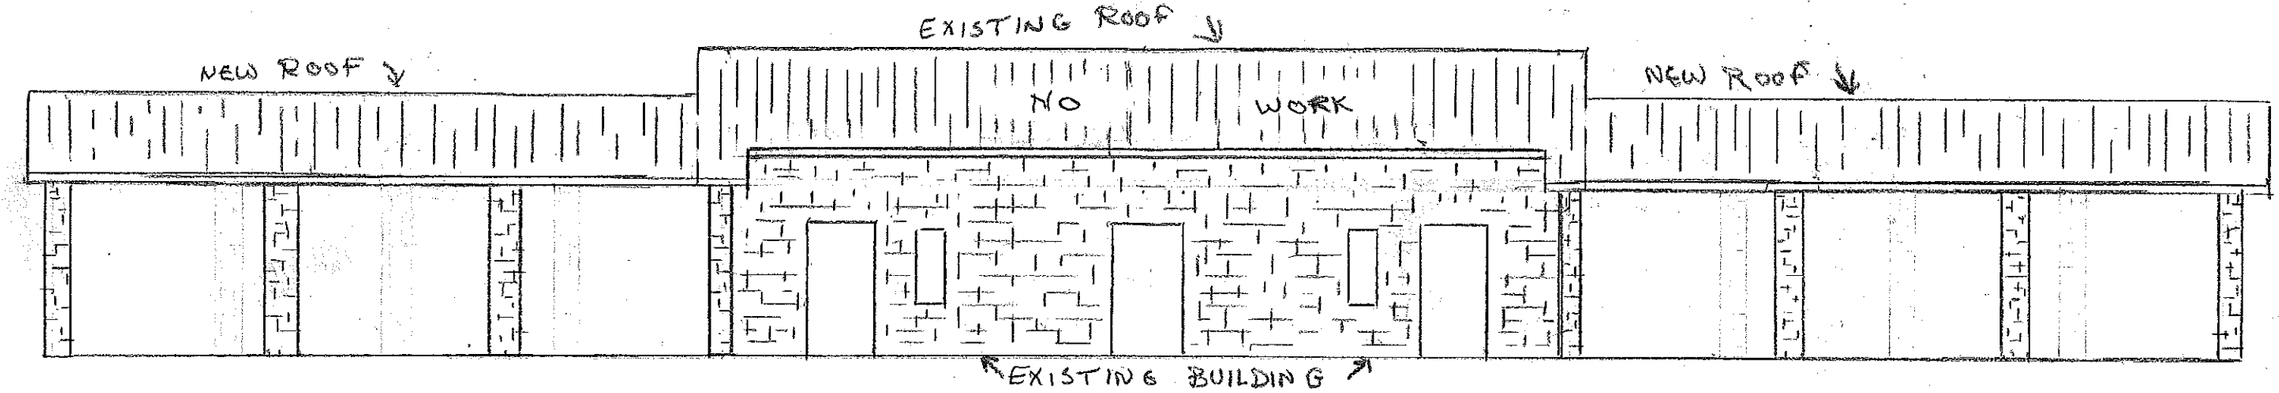


SOUTH ELEVATION

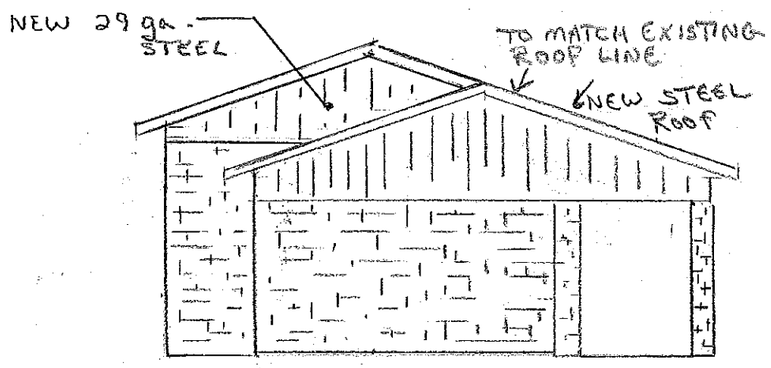

WEST ELEVATION

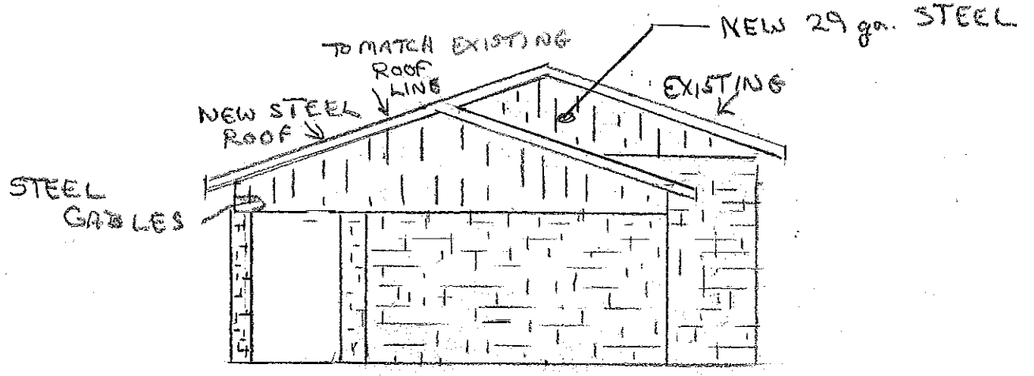


EAST ELEVATION

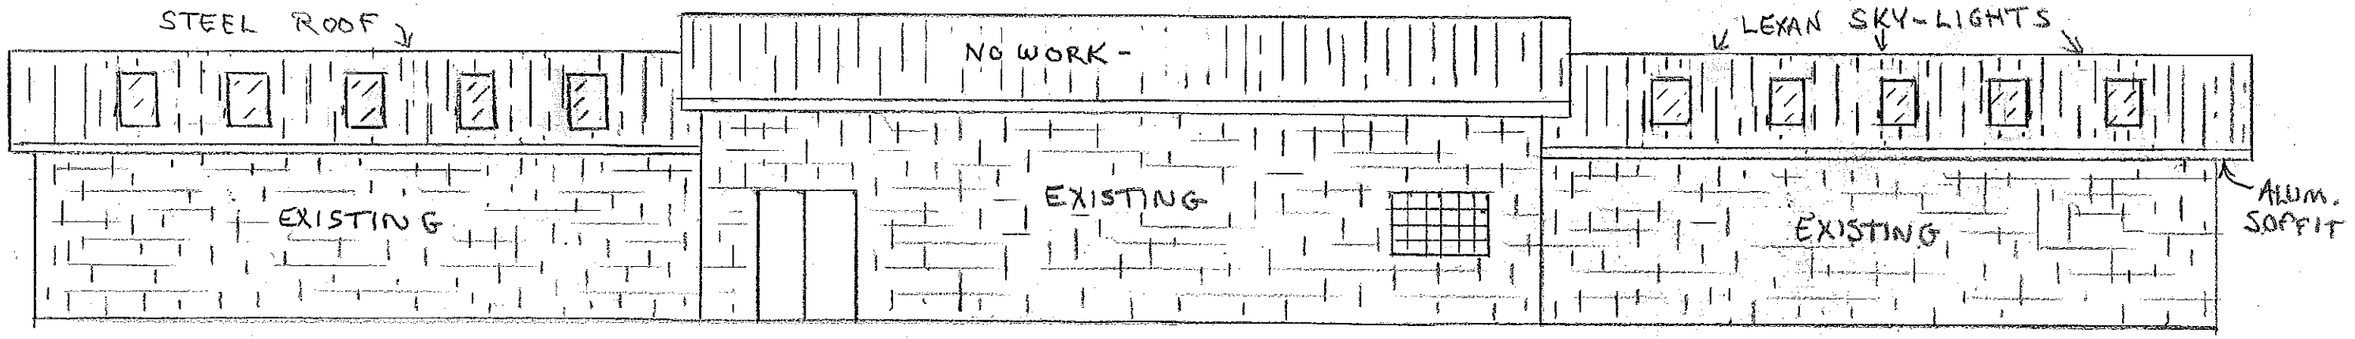

NORTH ELEVATION

P-5


WHITE BEACH REMODEL	SCALE: 1/8	JAN. 2019

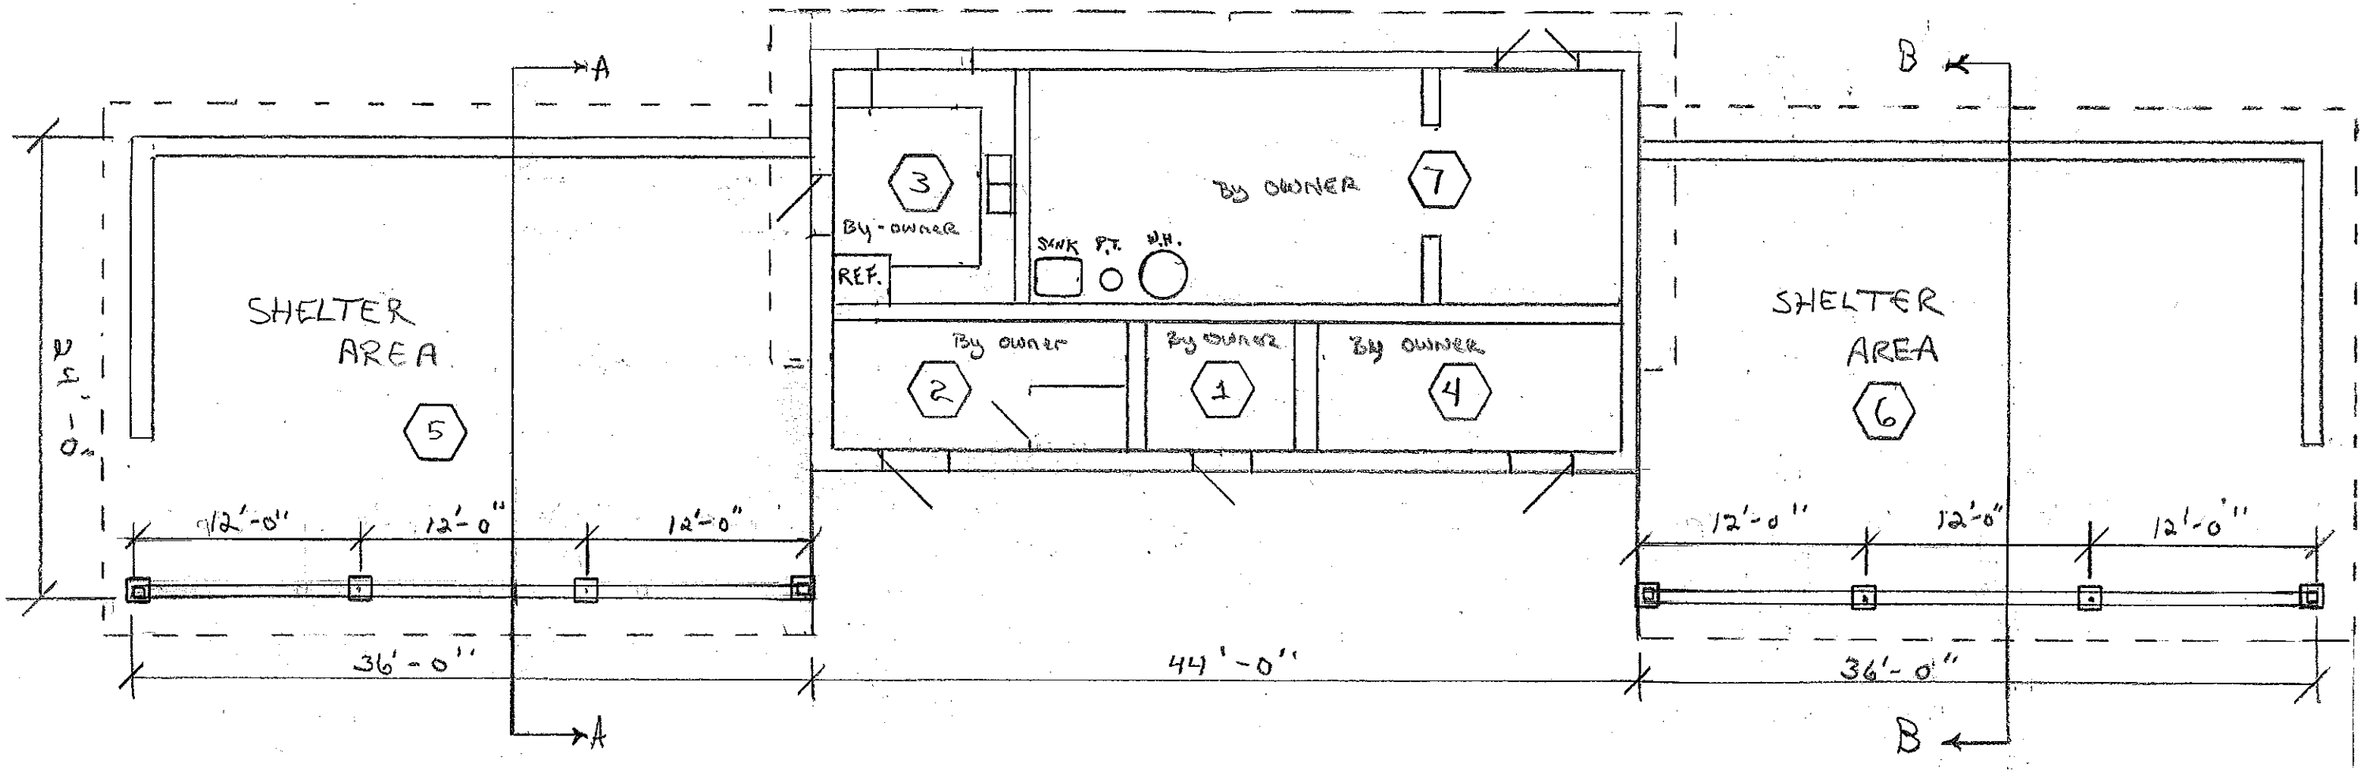


FLOOR PLAN ⬡=ROOM NUMBER

P-6

WHITE BEACH REMODEL		SCALE 1/8"	JAN. 2019

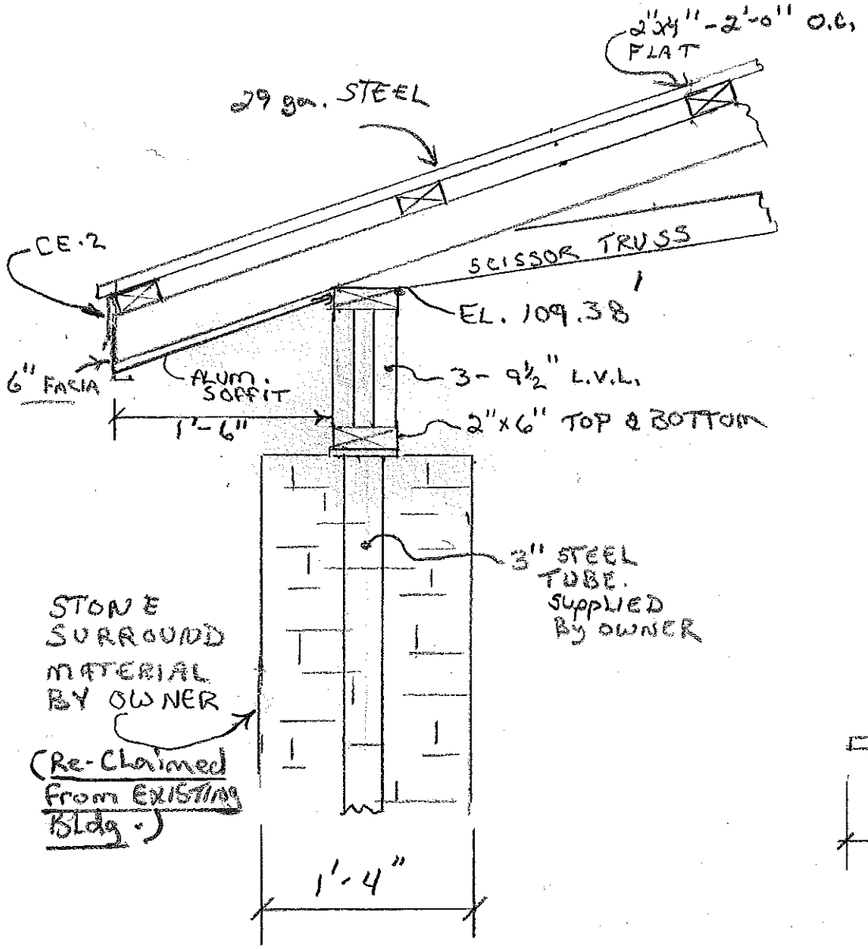


DETAIL #2
SCALE = 1"

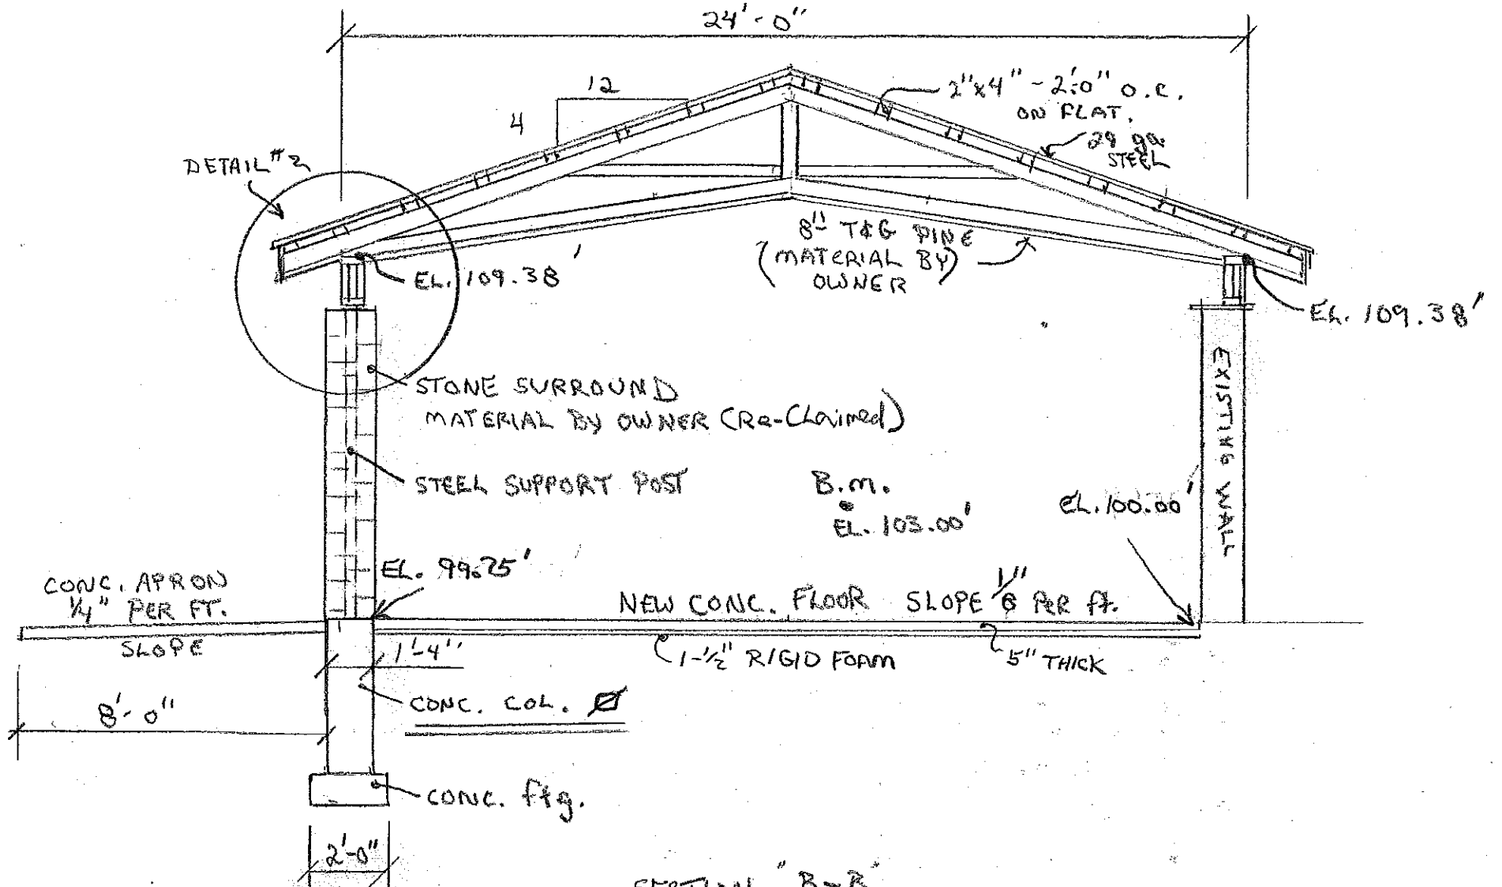


SECTION "B-B"
SCALE = ¼"

P-7

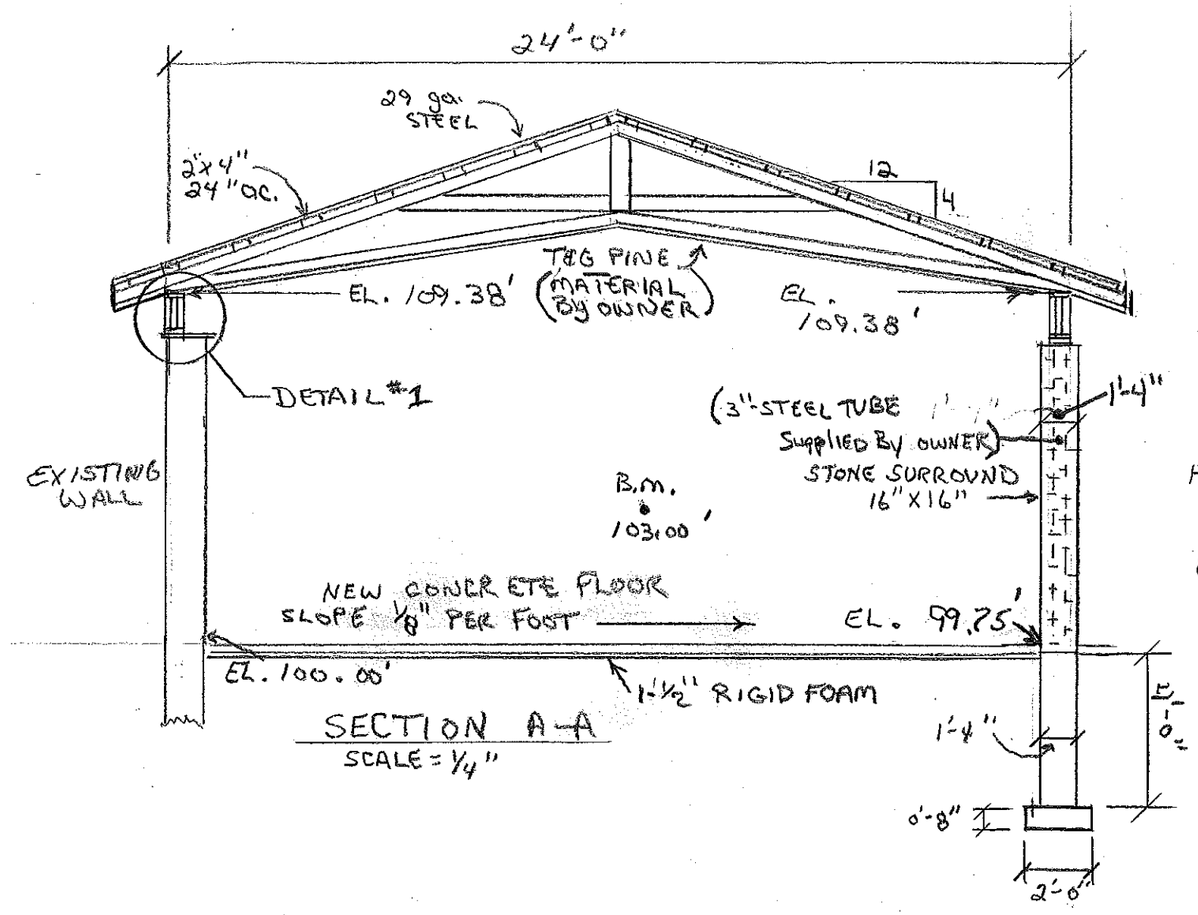


SECTION A-A
SCALE = 1/4"

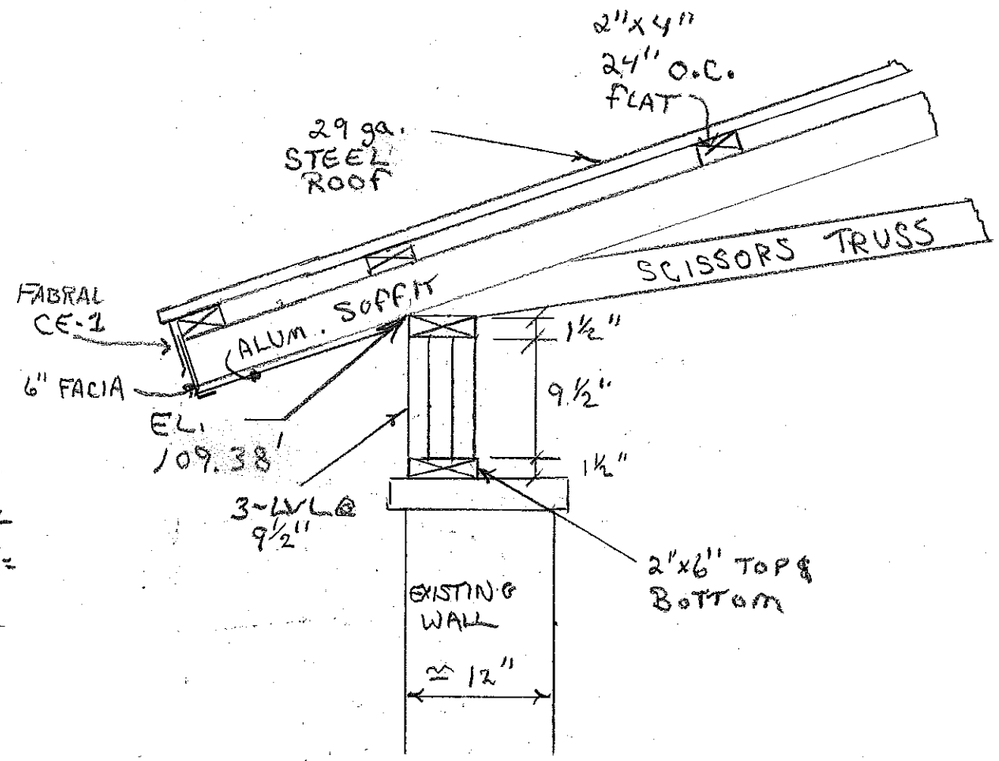


DETAIL #1
SCALE = 1"


P-8

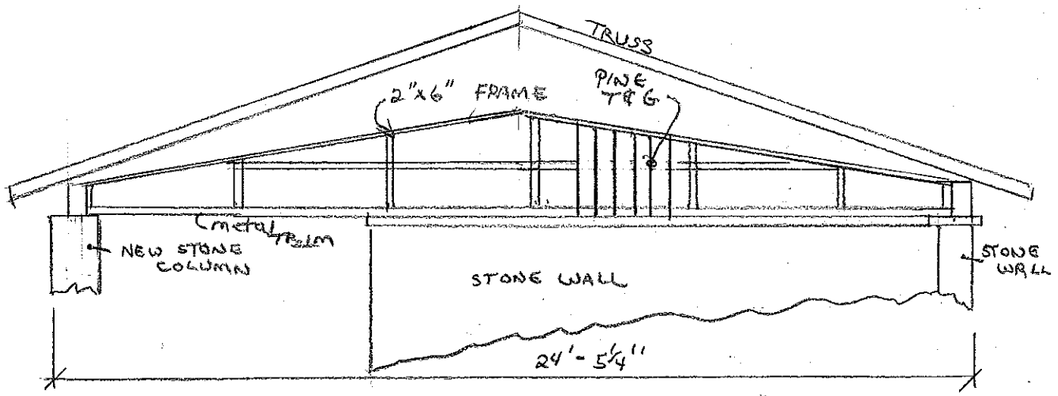


GABLE DETAIL SCALE = ¼"
INSIDE WEST WALL

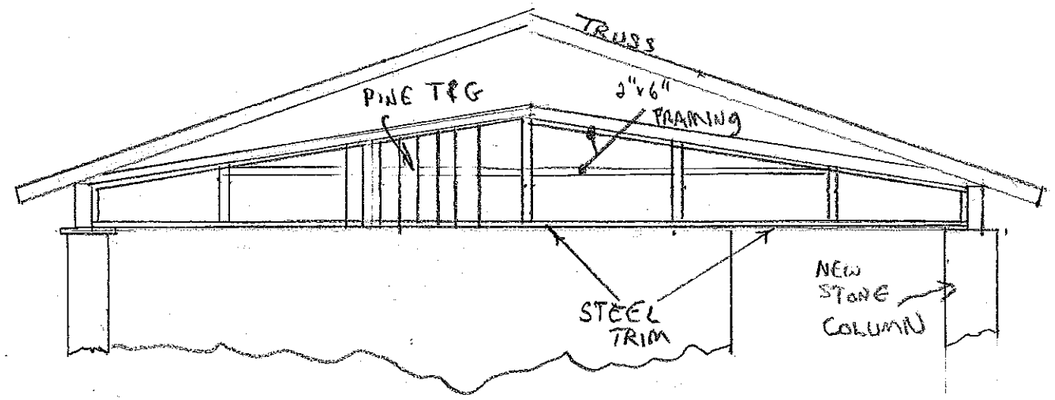


GABEL DETAIL SCALE = ¼"
GABEL AGAINST EXISTING BLDG.

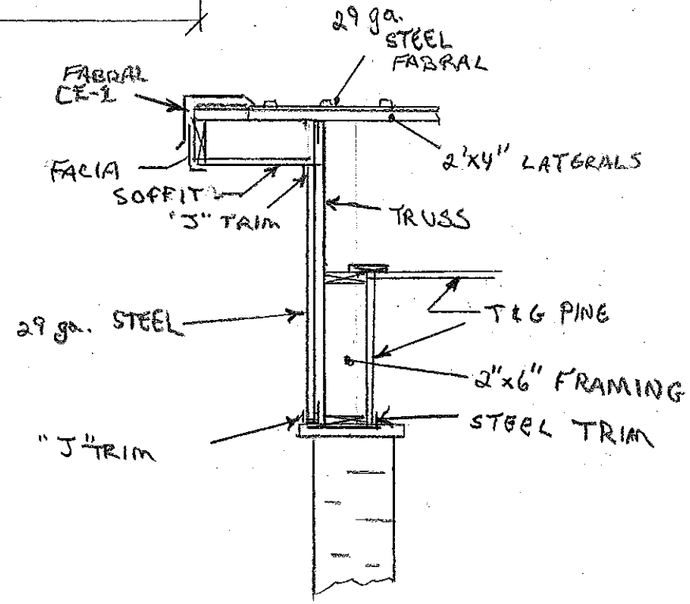

GABEL - TYPICAL
SCALE = ½"

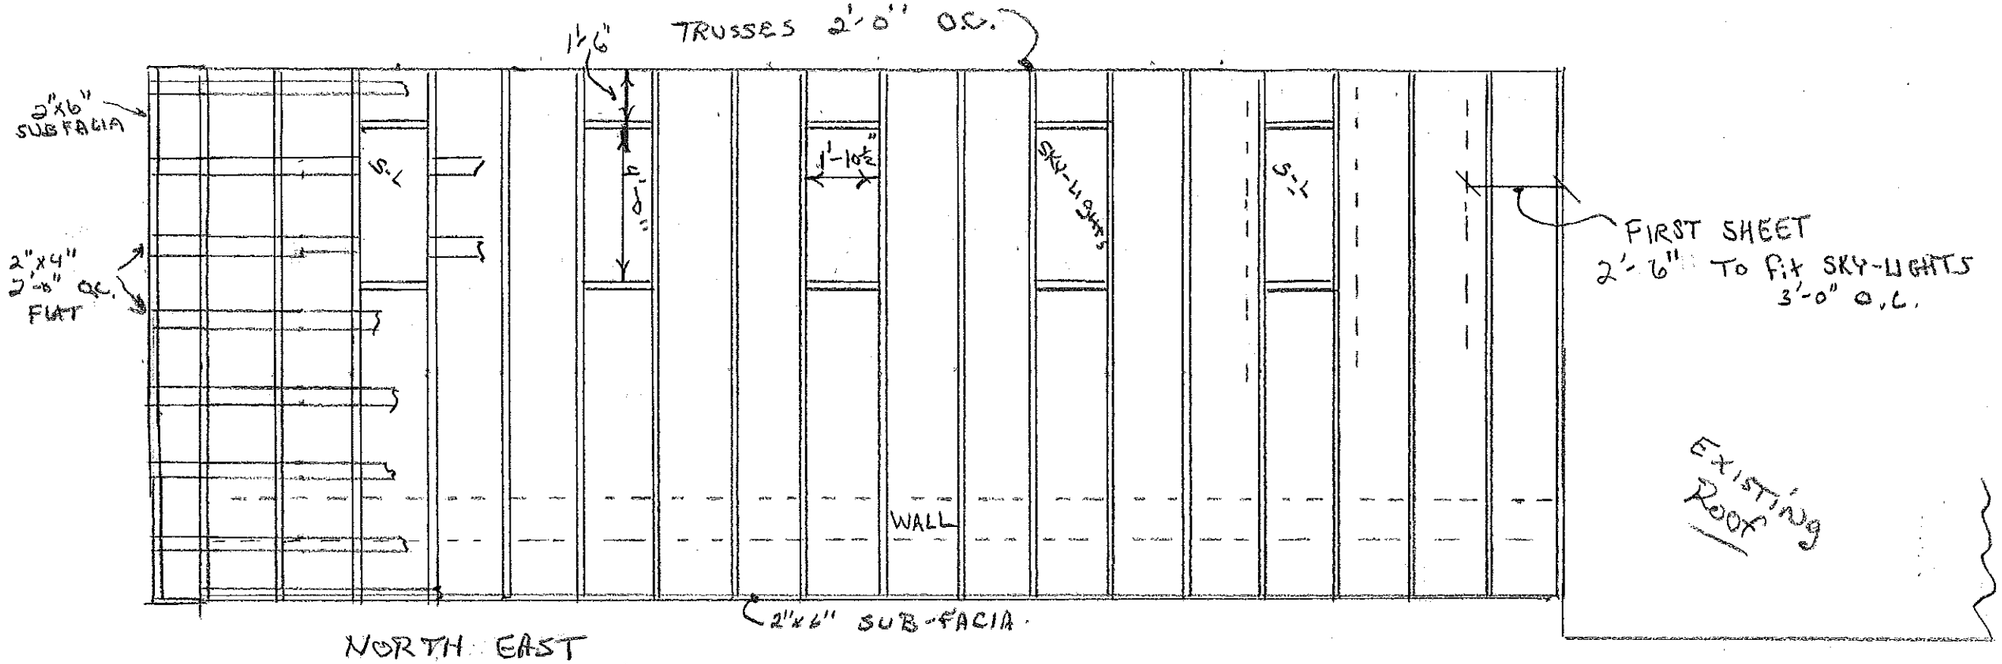


NORTH EAST
ROOF - FRAMING

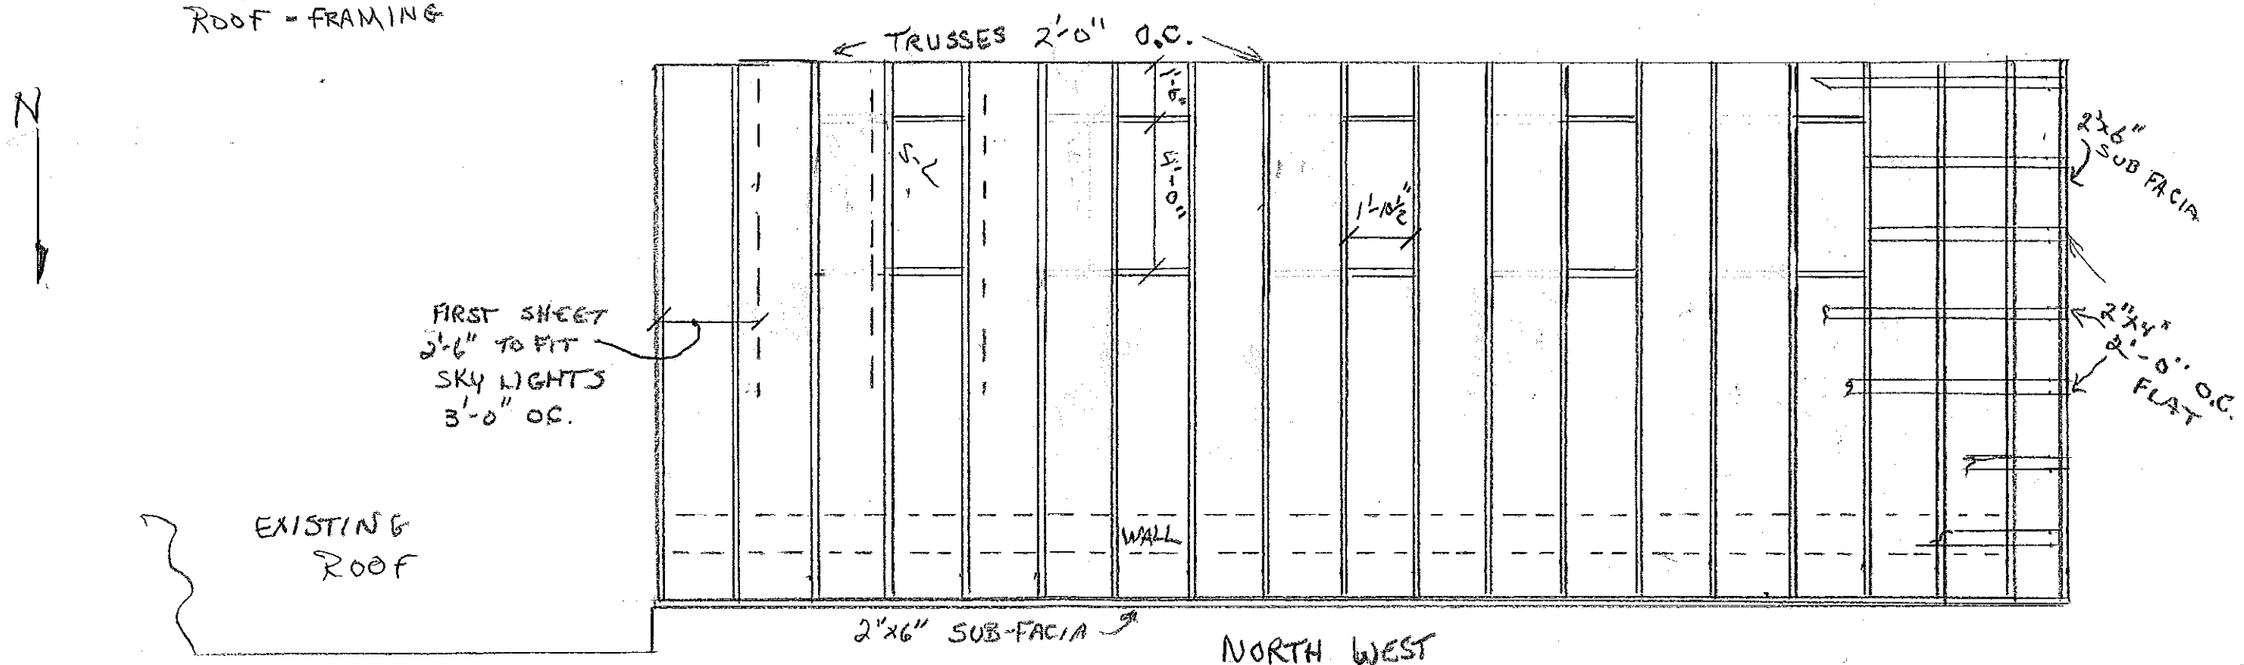

NORTH WEST
ROOF FRAMING.

P-10


WHITE BEACH REMODEL 2019		SCALE = ¼"	JAN. 27, 2019

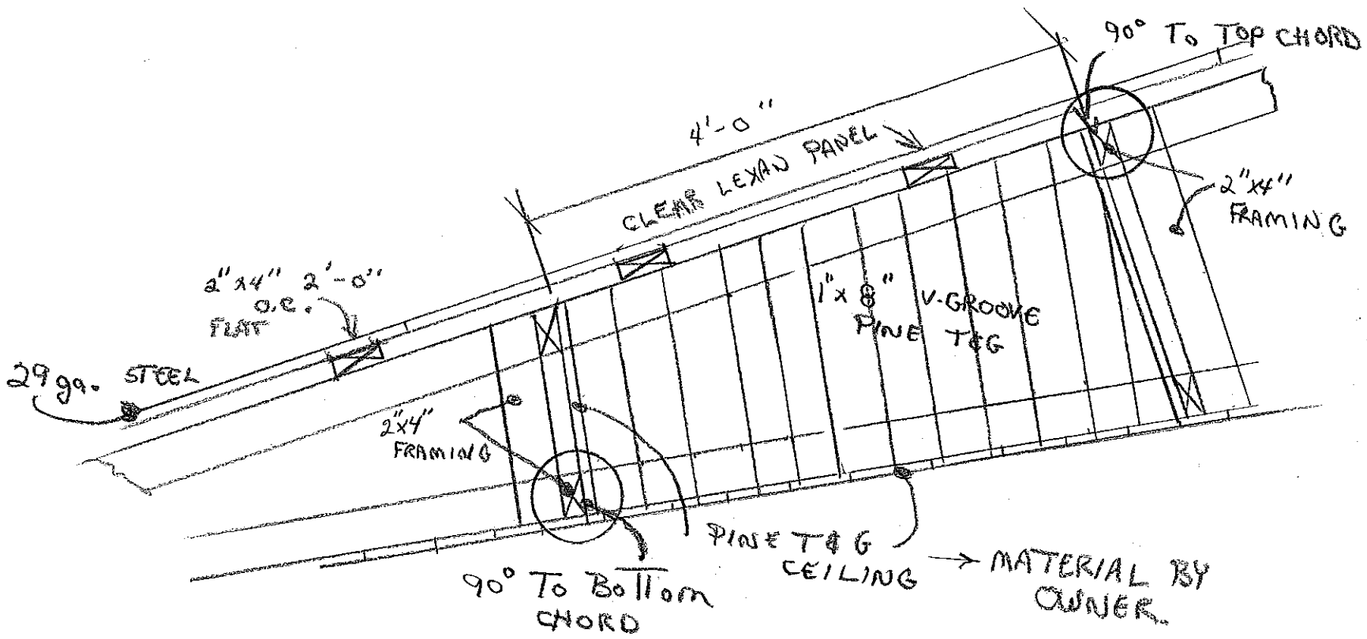

SIDE VIEW


SKY-LIGHT DETAIL

SCALE = 1"

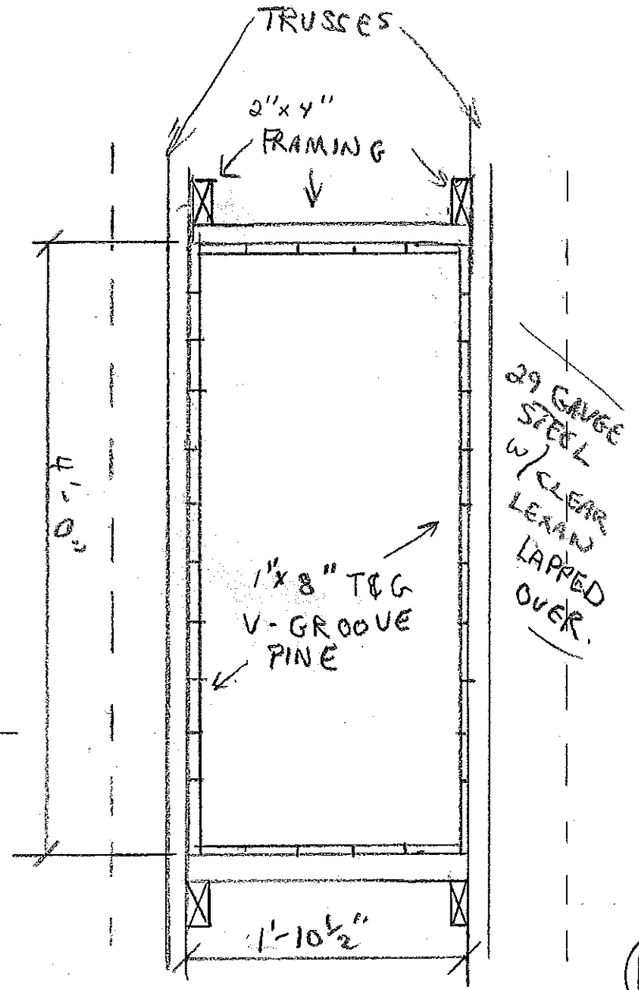


TOP VIEW


P-11

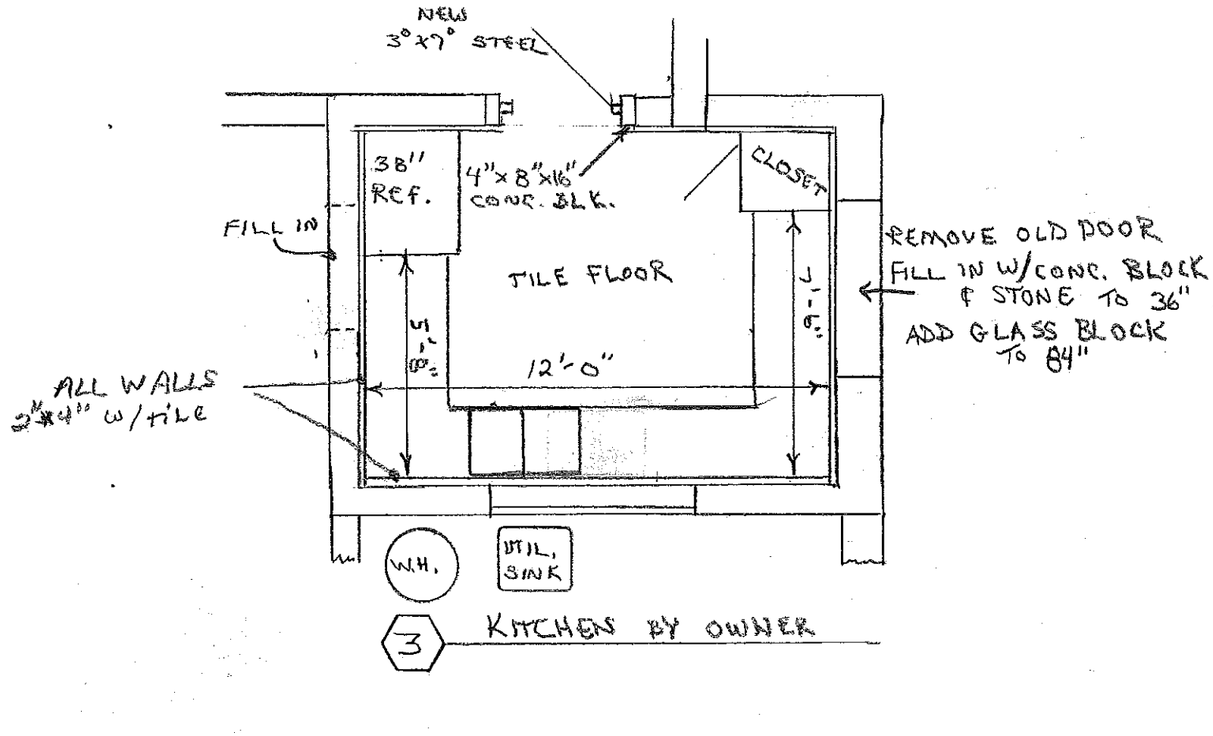

3 KITCHEN BY OWNER

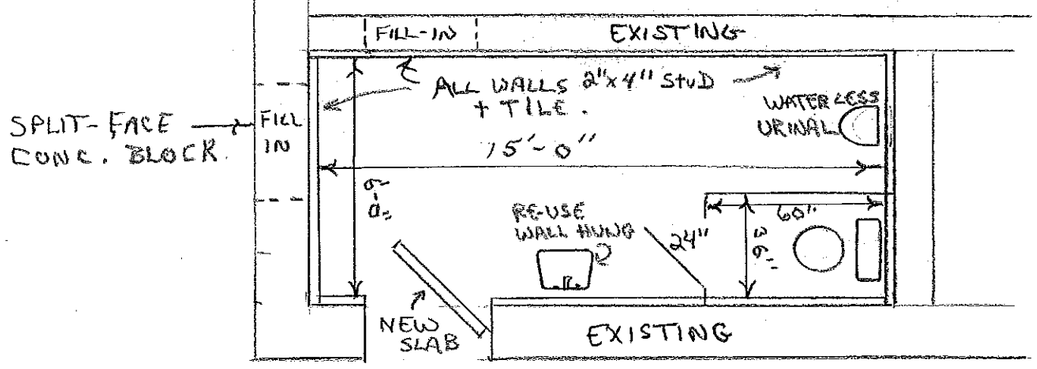

2 MENS ROOM BY OWNER

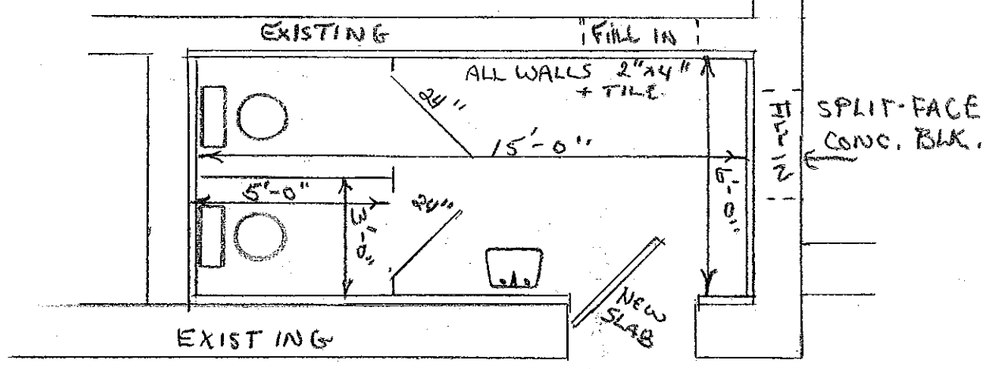

4 WOMENS ROOM BY OWNER

WHITE BEACH REMODEL		SCALE = 1/4"	JAN. 25, 2019