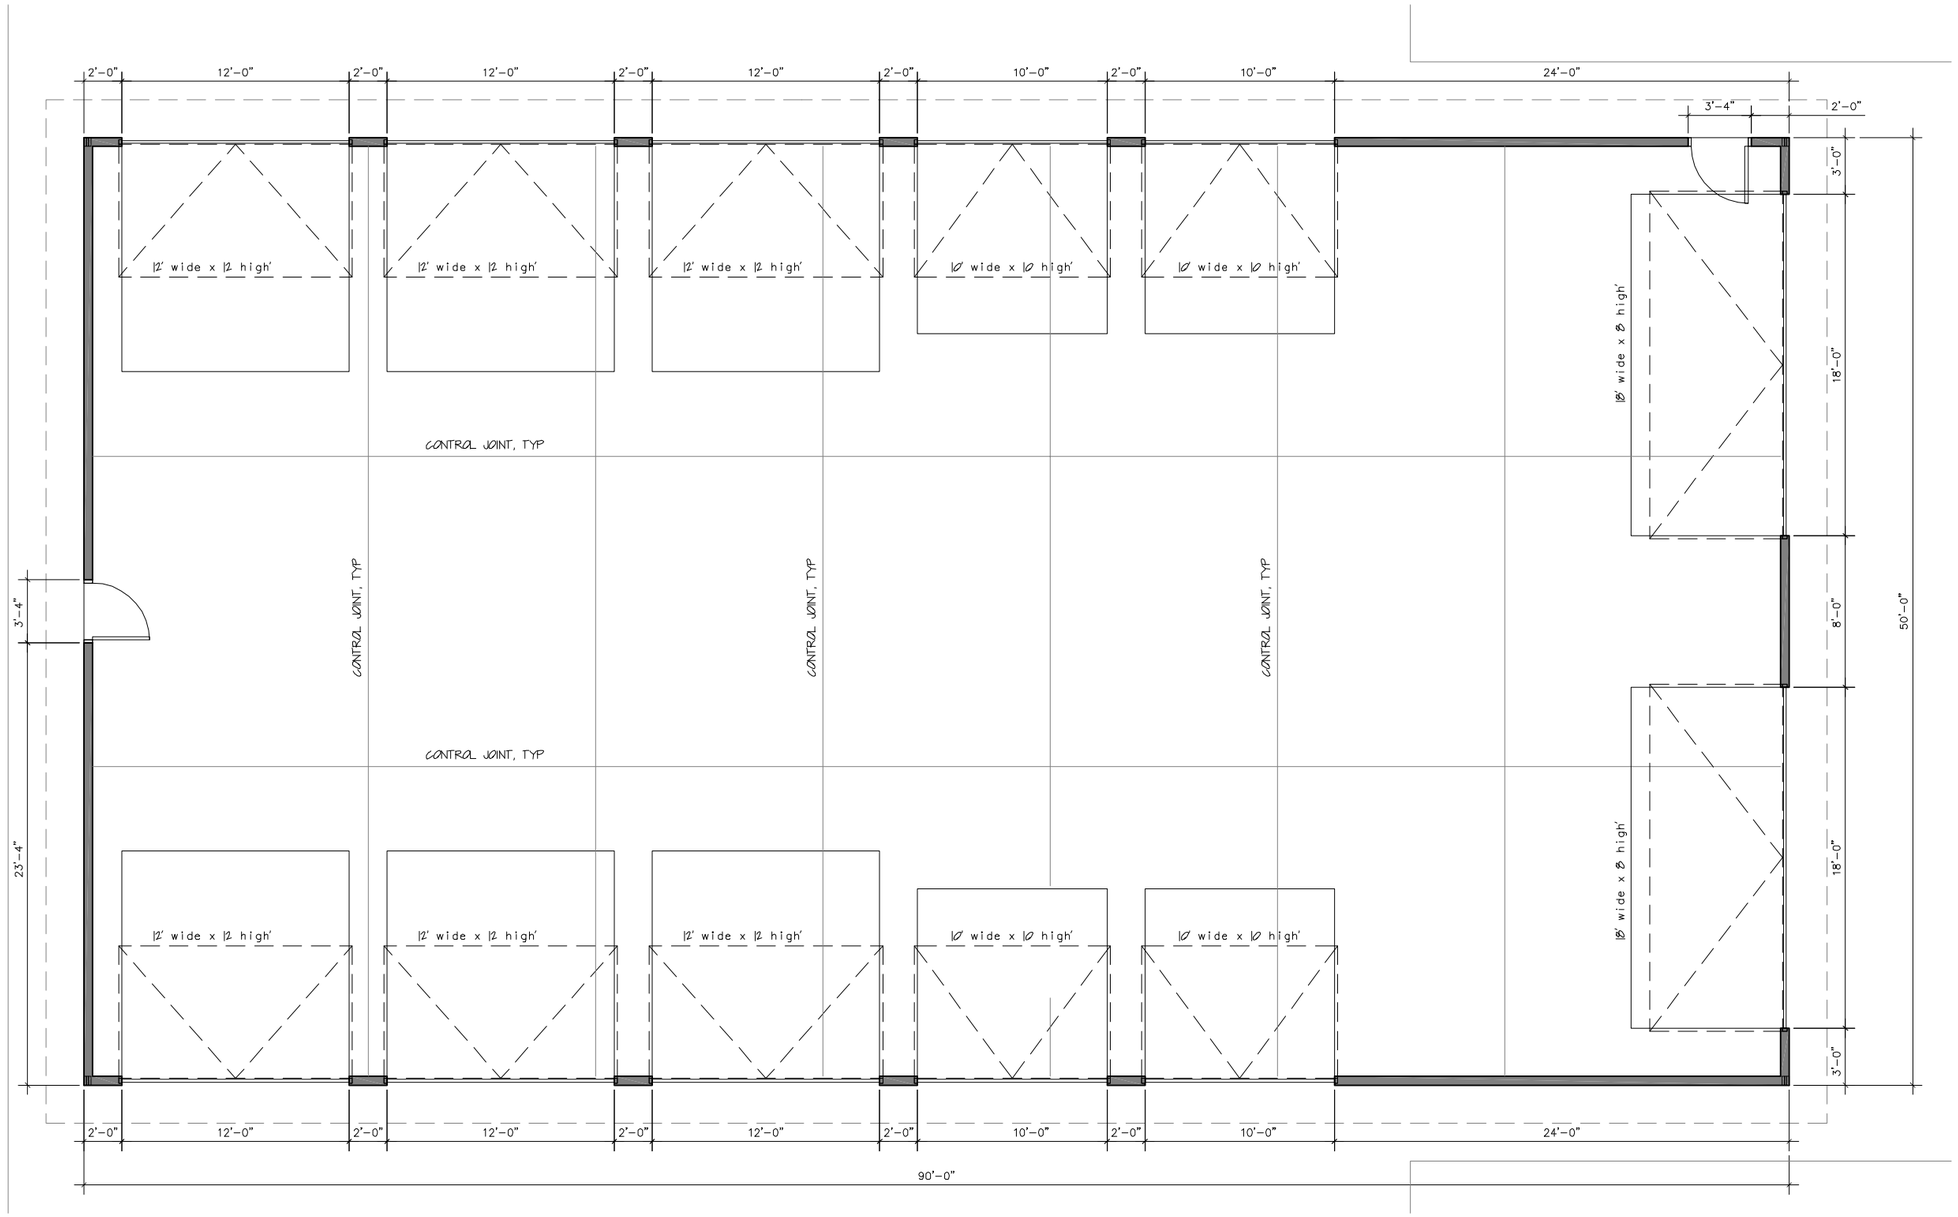

1 A101 FLOOR PLAN

SCALE : 1/8" = 1'-0"

0' 4' 8' 16'

NORTH

© arc ◻ central inc. 2016

arc ◻ central inc.
Lucas Dolan
architecture construction management interior design
1930 1st street north, wisconsin rapids, wi 54494
jlucas@arccentralinc.com 715.572.2698

FIRST FLOOR PLAN

VEHICLE STORAGE BUILDING
FOR
WOOD COUNTY PARK & FORESTRY DEPT.
400 MARKET STREET
WISCONSIN RAPIDS, WI 54494

REVISIONS

Schem Des. 1/28/16
Rev | Appr 3/15/16
Bidding 4/5/16

DATE
Jan. 28, 2016

PROJECT NO.
16 001

A101

COPYRIGHT © arc ◻ central inc, 2016. All rights reserved.